



ARCHITECTURAL

ENGINEERING
SERVICES

2244 10th Street, NW,
Washington, DC
20059
Phone: (202) 806-1066
Fax: (202) 483-3364
Email: -
Web: -

**Associate Vice President
for Administrative Services**

David Edge AIA **Date**
Director for Architectural
and Engineer Services.

Project:

Key Plan:






Submissions and Dates

Drawing Title

Project Manager

Drawn By:

Scale:

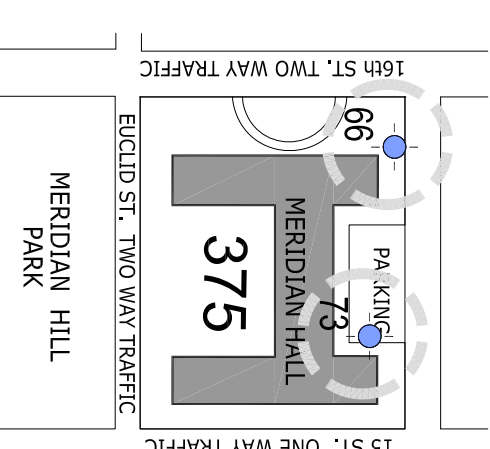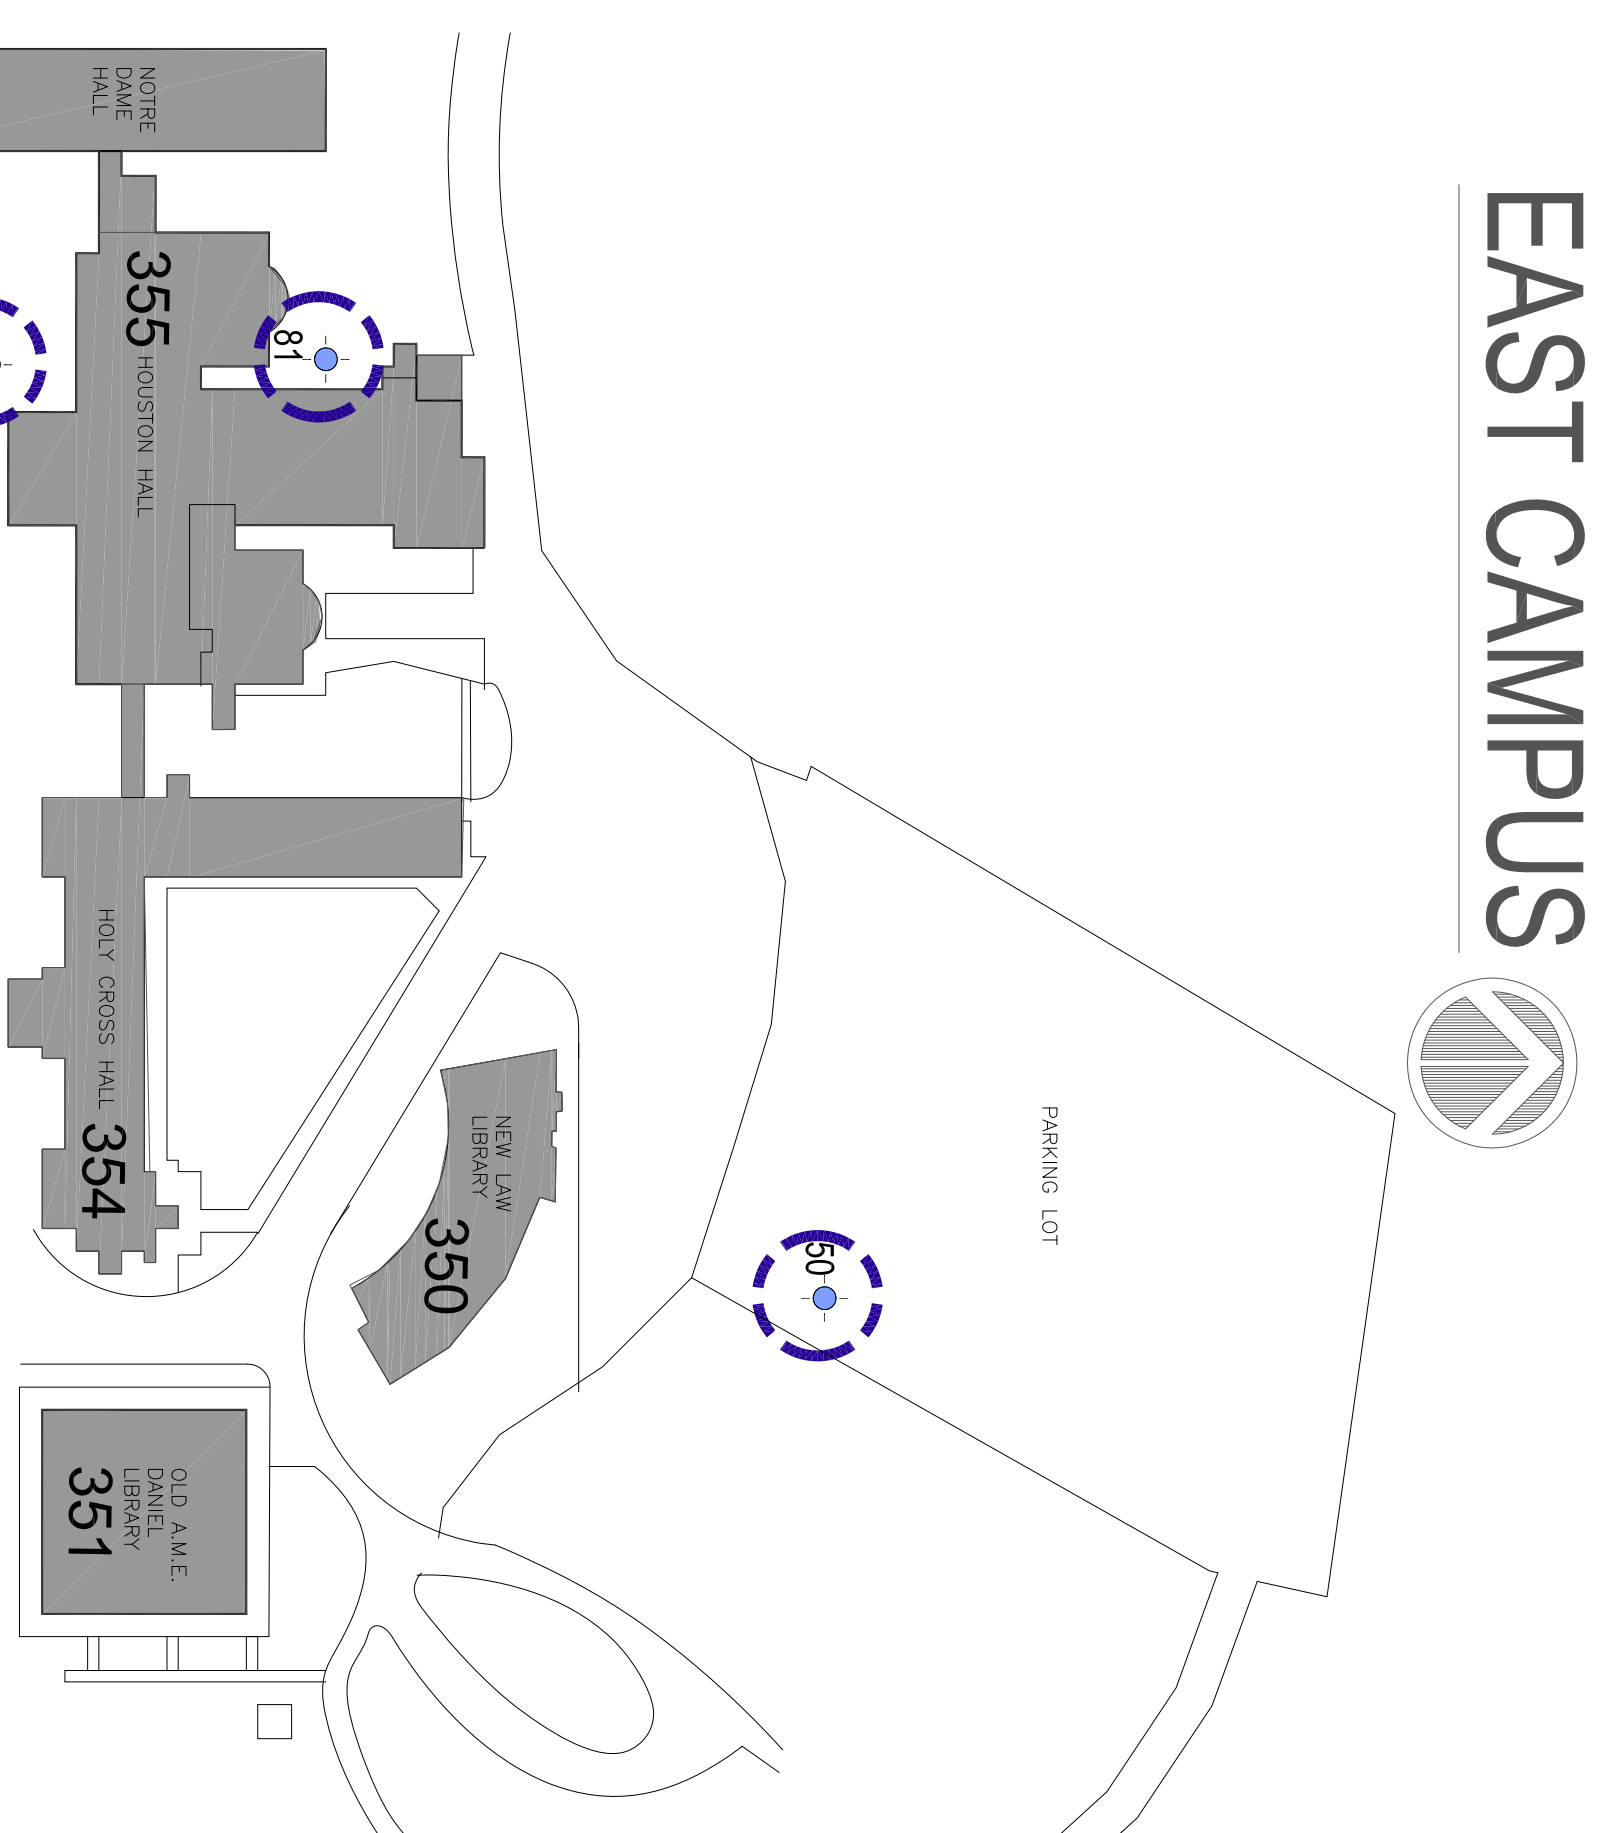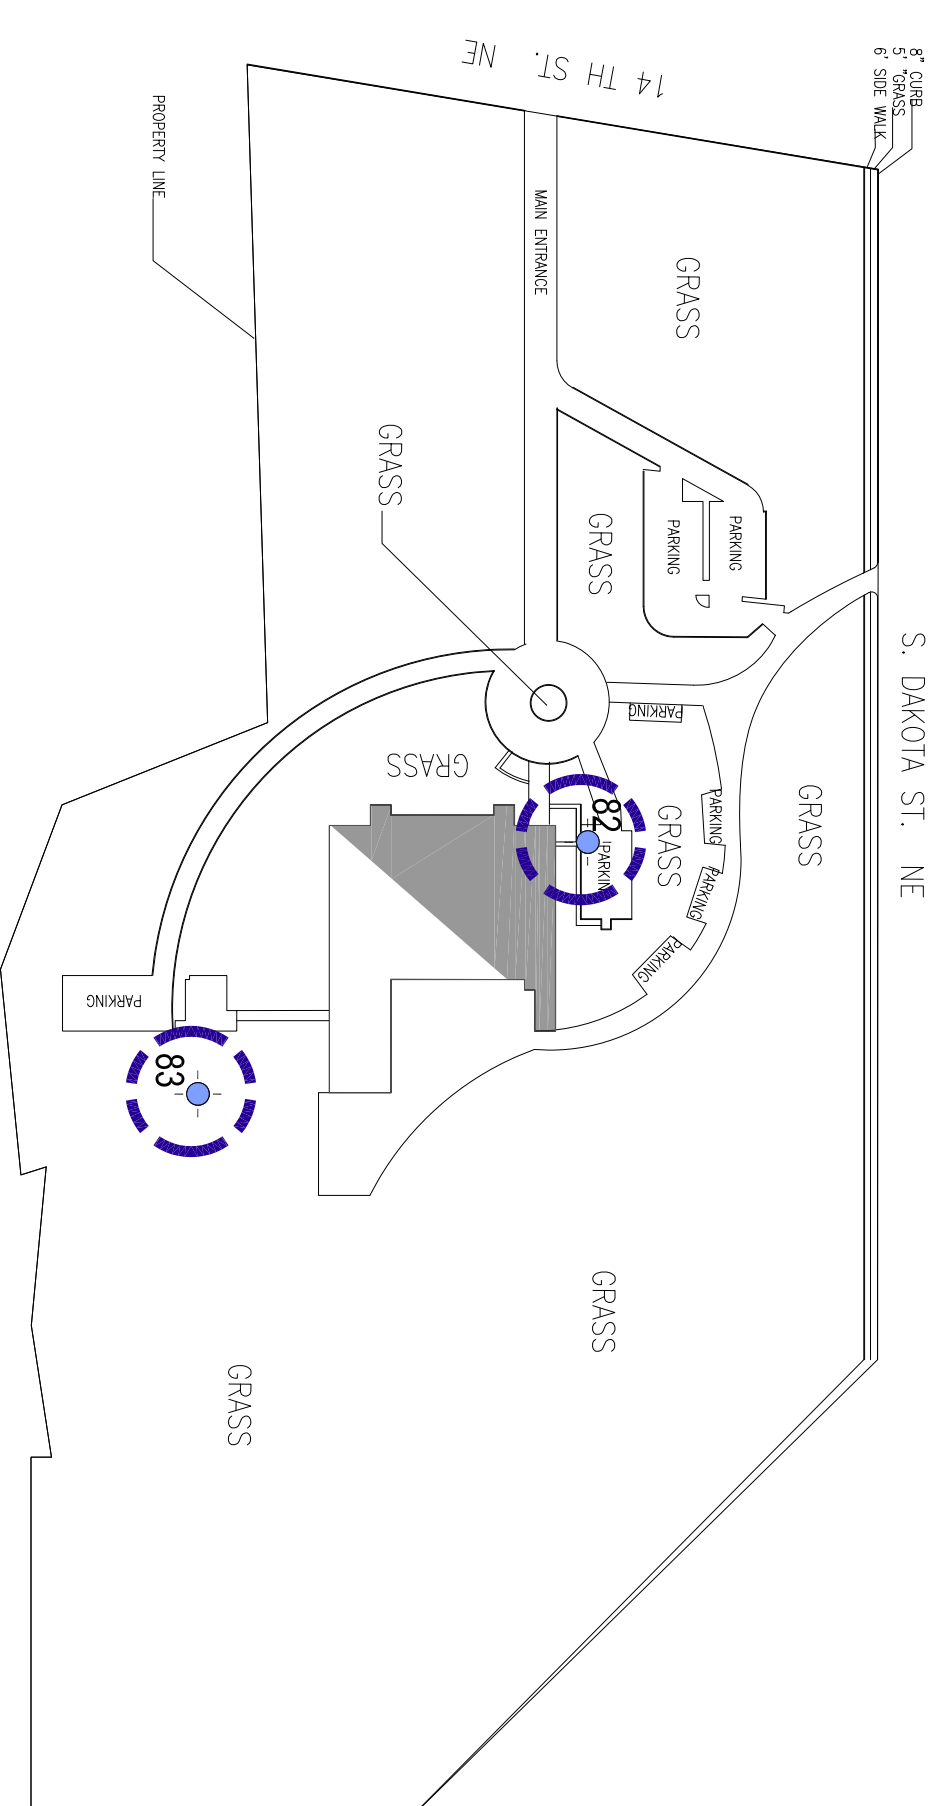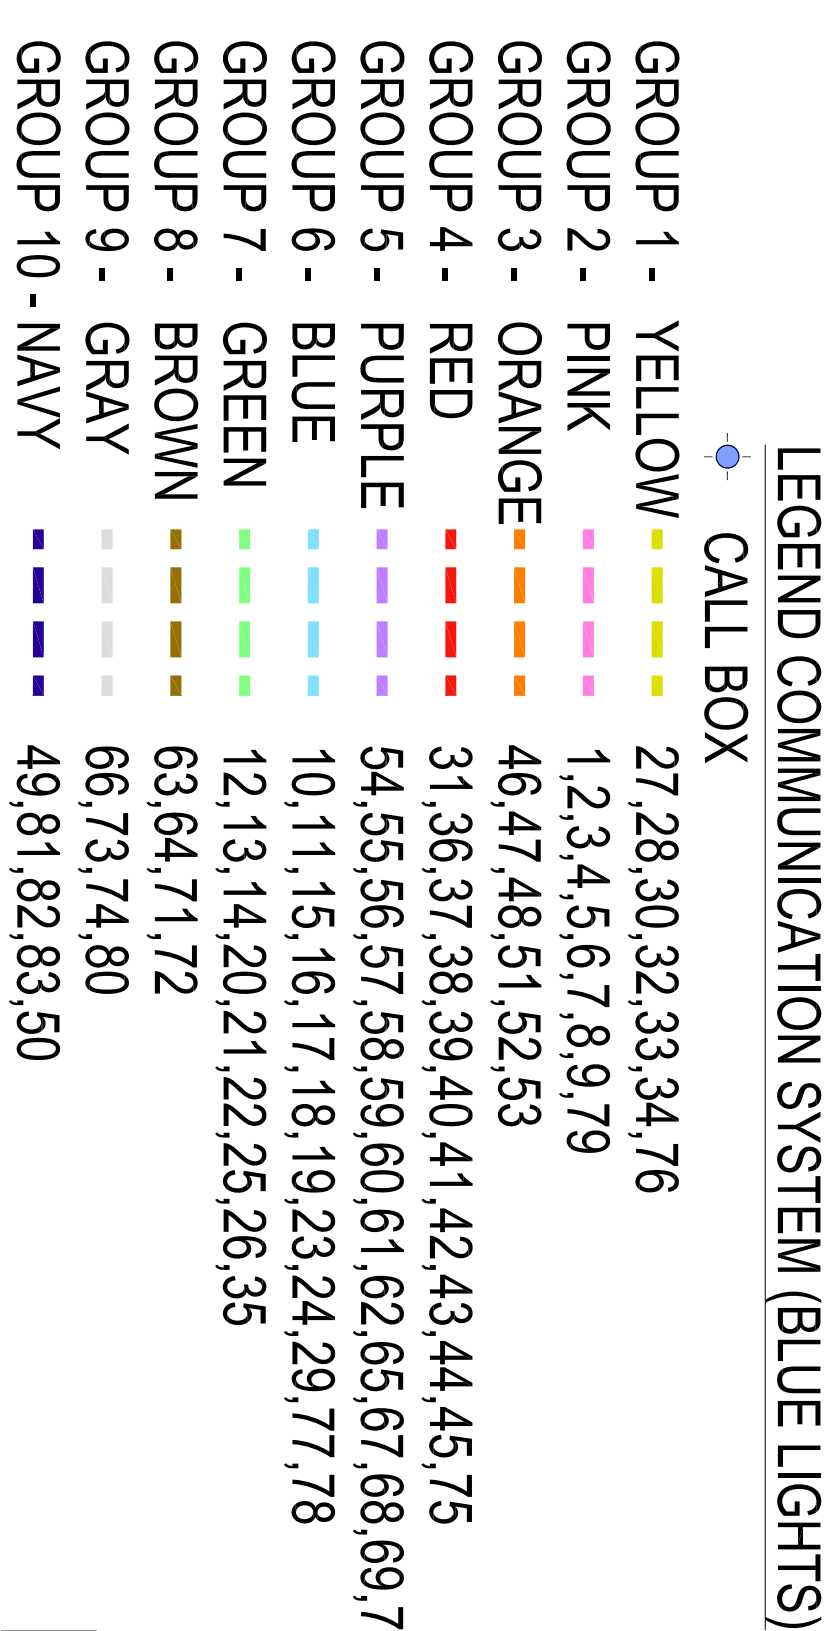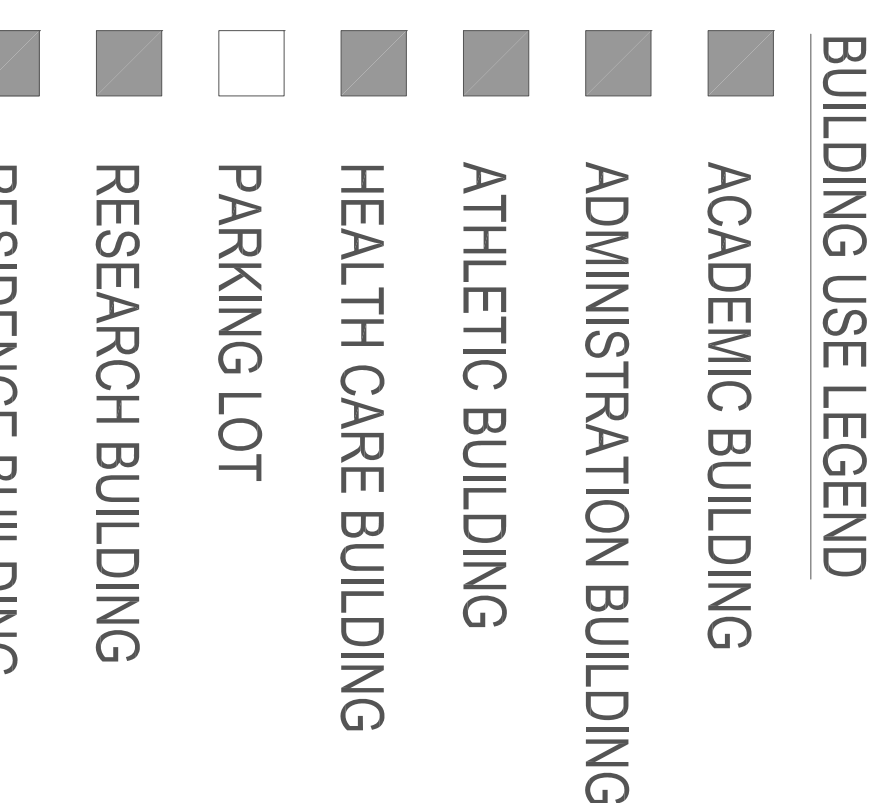

MERIDIAN HILL HALL